

DATE NUMBER

DRAWING NUMBER

DRAWING NUMBER


DRAWING NUMBER

DRAWING NUMBER

DRAWING NUMBER

DATE NUMBER  
DRAWING NUMBER  
105R-11

IF THIS DRAWING IS NOT 30" X 42" IT IS A REDUCED PRINT SCALE ACCORDINGLY

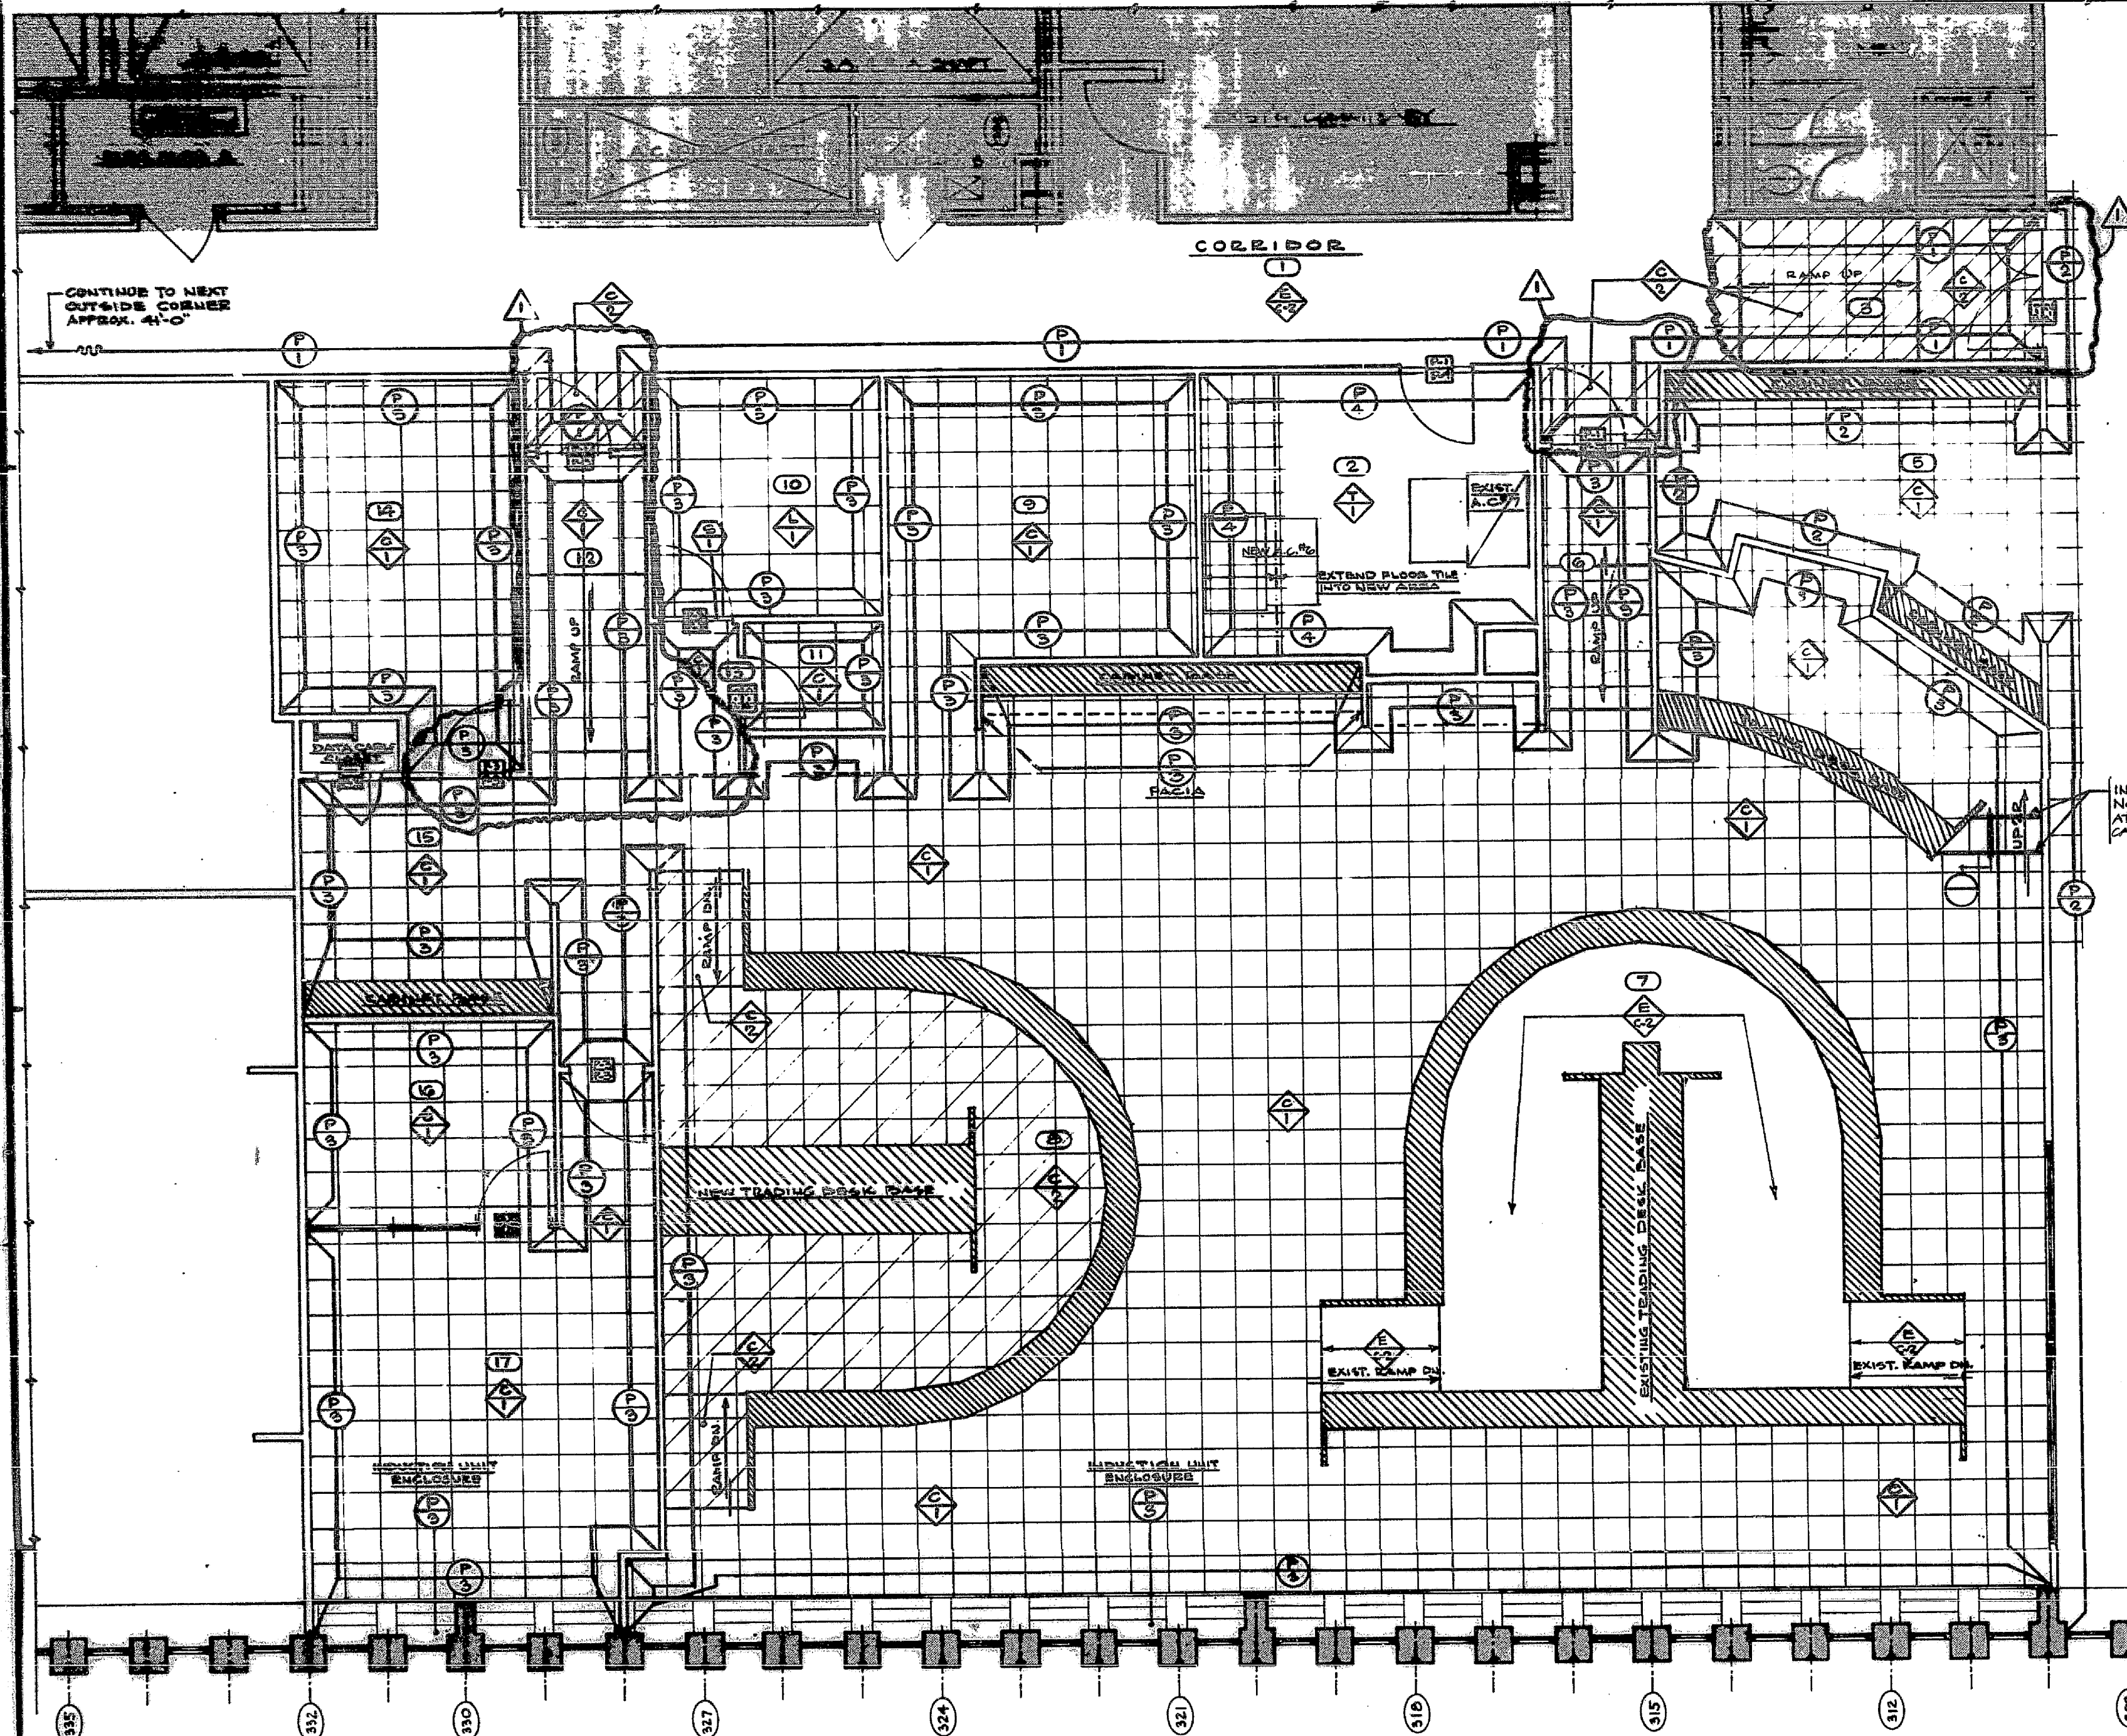

# LEGEND

- SPACE NUMBER SYMBOL
- FLOOR FINISH SYMBOL
- WALL FINISH SYMBOL
- DOOR FINISH SYMBOL (NOTE P NUMBERS MATCH WALL FINISH PAINT COLOR)
- EXISTING, NO CHANGE
- EXISTING, NO CHANGE

## FLOOR FINISHES

- NEW 12" X 12" CARPET SQUARES, MILLIKEN CORPORA SQUARES NO. P/2580 NOVA COLOR NO. 102 TAN
- NEW 12" X 12" CARPET SQUARES MILLIKEN NO. P/2580 OVERVIEW COLOR NO. 20 - PLANNED/BROWN STONE
- EXISTING TYPE C-2, 12" X 12" CARPET SQUARES (NO CHANGE)
- EXIST. H.P. LAMINATE ON EXIST. RAISED ACCESS FLOOR. WESTINGHOUSE MICART NO. 84-H 58 WHITE MELLOTONE SEE NOTE 2, 5 BELOW
- EXIST. RESILIENT TILE FLOOR, EXTEND NEW TILE INTO AREA WHERE RAISED ACCESS FLOOR WAS REMOVED, COLOR & PATTERN SHALL MATCH EXISTING

## WALL FINISHES

- PAINT TO MATCH EXISTING WALL COLOR IN SPACE NO. 1
- PAINT TO MATCH EXISTING WALL COLOR IN SPACE NO. 4
- PAINT, COLOR BENJAMIN MOORE NO. C5-G
- PAINT TO MATCH EXISTING WALL COLOR IN SPACE NO. 2
- PAINT, COLOR BENJAMIN MOORE NO. C5-G
- PAINT TO MATCH EXISTING WALL COLOR IN SPACE NO. 2
- PAINT, COLOR BENJAMIN MOORE NO. C5-G
- PAINT TO MATCH EXISTING WALL COLOR IN SPACE NO. 2

## MISCELLANEOUS

- NEW VINYL CARPET TRANSITION REDUCED MISCELL #17 COLOR #201 BROWN

NOTE "A" IN SPACE NO. 10 - CLEAN EXISTING RAISED ACCESS FLOOR PANELS OR RELOCATE AS REQUIRED IN ORDER TO PROVIDE A CLEAN FINISHED FLOOR

## FINISHING NOTES

- GENERAL NOTES:
- SEE DRAWING NO. 105R-1 FOR ADDITIONAL NOTES & SPECIFICATIONS
- ALL INTERIOR FINISHES SHALL COMPLY WITH THE N.Y.C. BUILDING CODE SECTION C-20-504.10
- SEE TABLE NO. 1 DRAWING NO. 105R-1 FOR REQUIRED FIRE RATINGS OF INTERIOR FINISH MATERIALS

## FLOORING NOTES:


- ALL CARPETING SHALL COMPLY WITH THE N.Y.C. BUILDING CODE SECTION C-20-504.10 (4) 588 GENERAL NOTE NO. 27 DRAWING NO. 105R-1
- CARPET SQUARES SHALL BE CUT & FORM FITTED AROUND TRADING DESK & CABINET BASES
- THE FIRST CARPET TILE AT THE INDUCTION UNIT ENCLOSURES SHALL BE CON- TACTED TO THE RAISED FLOOR PANEL W/ QUICK RELEASE ADHESIVE. LEAVE 1" AIR ACCESS SPACE AT ENCLOSURE

## BASE NOTES:

- BASE IN ALL AREAS SHALL BE 3" COVE BASE
- BASE IN ALL AREAS THAT HAVE BEEN EXTENDED OR MINIMALLY ALTERED SHALL MATCH EXISTING BASE IN SIZE & COLOR
- BASE FOR NEW AREAS SHALL BE 2" HIGH VENEER VINYL WALL BASE GROUP II, OYSTER WHITE 10-28

## PAINTING NOTES

- REFER TO PAINTING NOTES ON DRAW- ING 105R-1
- PAINT SHALL BE BENJAMIN MOORE OR APPROVED EQUAL
- PAINTING CONTRACTOR SHALL PRE- PARE SAMPLES OF ALL PAINT COLORS FOR THE ARCHITECT'S APPROVAL PRIOR TO STARTING WORK
- ALL SURFACES TO BE PAINTED SHALL BE PROPERLY PRIMED BEFORE APPLYING FINISH COATS
- WALLS SHALL RECEIVE (2) TWO FINISH COATS OF FLAT WALL PAINT
- HOLLOW METAL DOORS & FRAMES, INDUCTION UNIT ENCLOSURES, ETC SHALL RECEIVE (2) TWO FINISH COATS OF SEMI-GLOSS ENAMEL, EGG SHELL FINISH

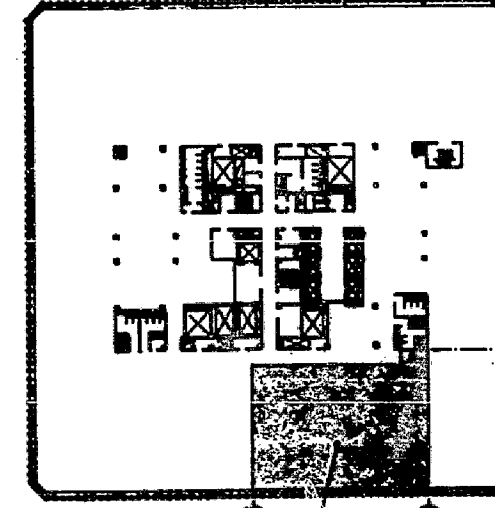

## KEY PLAN

1/8" = 1'-0"

F.A.S. NO. W-02041



**LANTIN PC ARCHITECTS**  
205 LEXINGTON AVE  
NEW YORK, NY 10016  
TEL (212) 688 8000

**JOHN C. WESTRICK & ASSOCIATES CONSULTING ENGINEERS**  
2110 MAPLE AVE. SOUTH PLAINFIELD, N.J. 07080 305-581-4170

DATE	ISSUED TO	PR	TR
4/10/91	PORT AUTHORITY FOR APPROVAL	12	-
4/12/91	CPSC	2	-
5/1/91	CPSC FOR BIDDING	6	-
5/5/91	CPSC	6	-
5/10/91	PORT AUTHORITY FOR APPROVAL	12	-
5/10/91	BAUSCH & LOMB	1	-
7/21/91	CPSC	1	-
8/16/91	PORT AUTHORITY FOR APPROVAL	12	-

NO	DATE	REVISION	BY
1	5-8-92	REVISED LAYOUT OF SPACE NO. 105 IN FLOOR	JFP

**CANTOR, FITZGERALD SECURITIES CORP.**  
105 IN FLOOR  
ONE WORLD TRADE CENTER, NEW YORK, N.Y.

**PROPOSED ALTERATION TO O.S.B. TRADING ROOM WALL & FLOOR FINISH PLAN**

PROJECT NO. 712  
SCALE 1/8" = 1'-0"  
DRAWN BY T.L. JFP  
CHECKED BY JFP  
DATE 4-17-92

DRAWING NO. **105R-11**